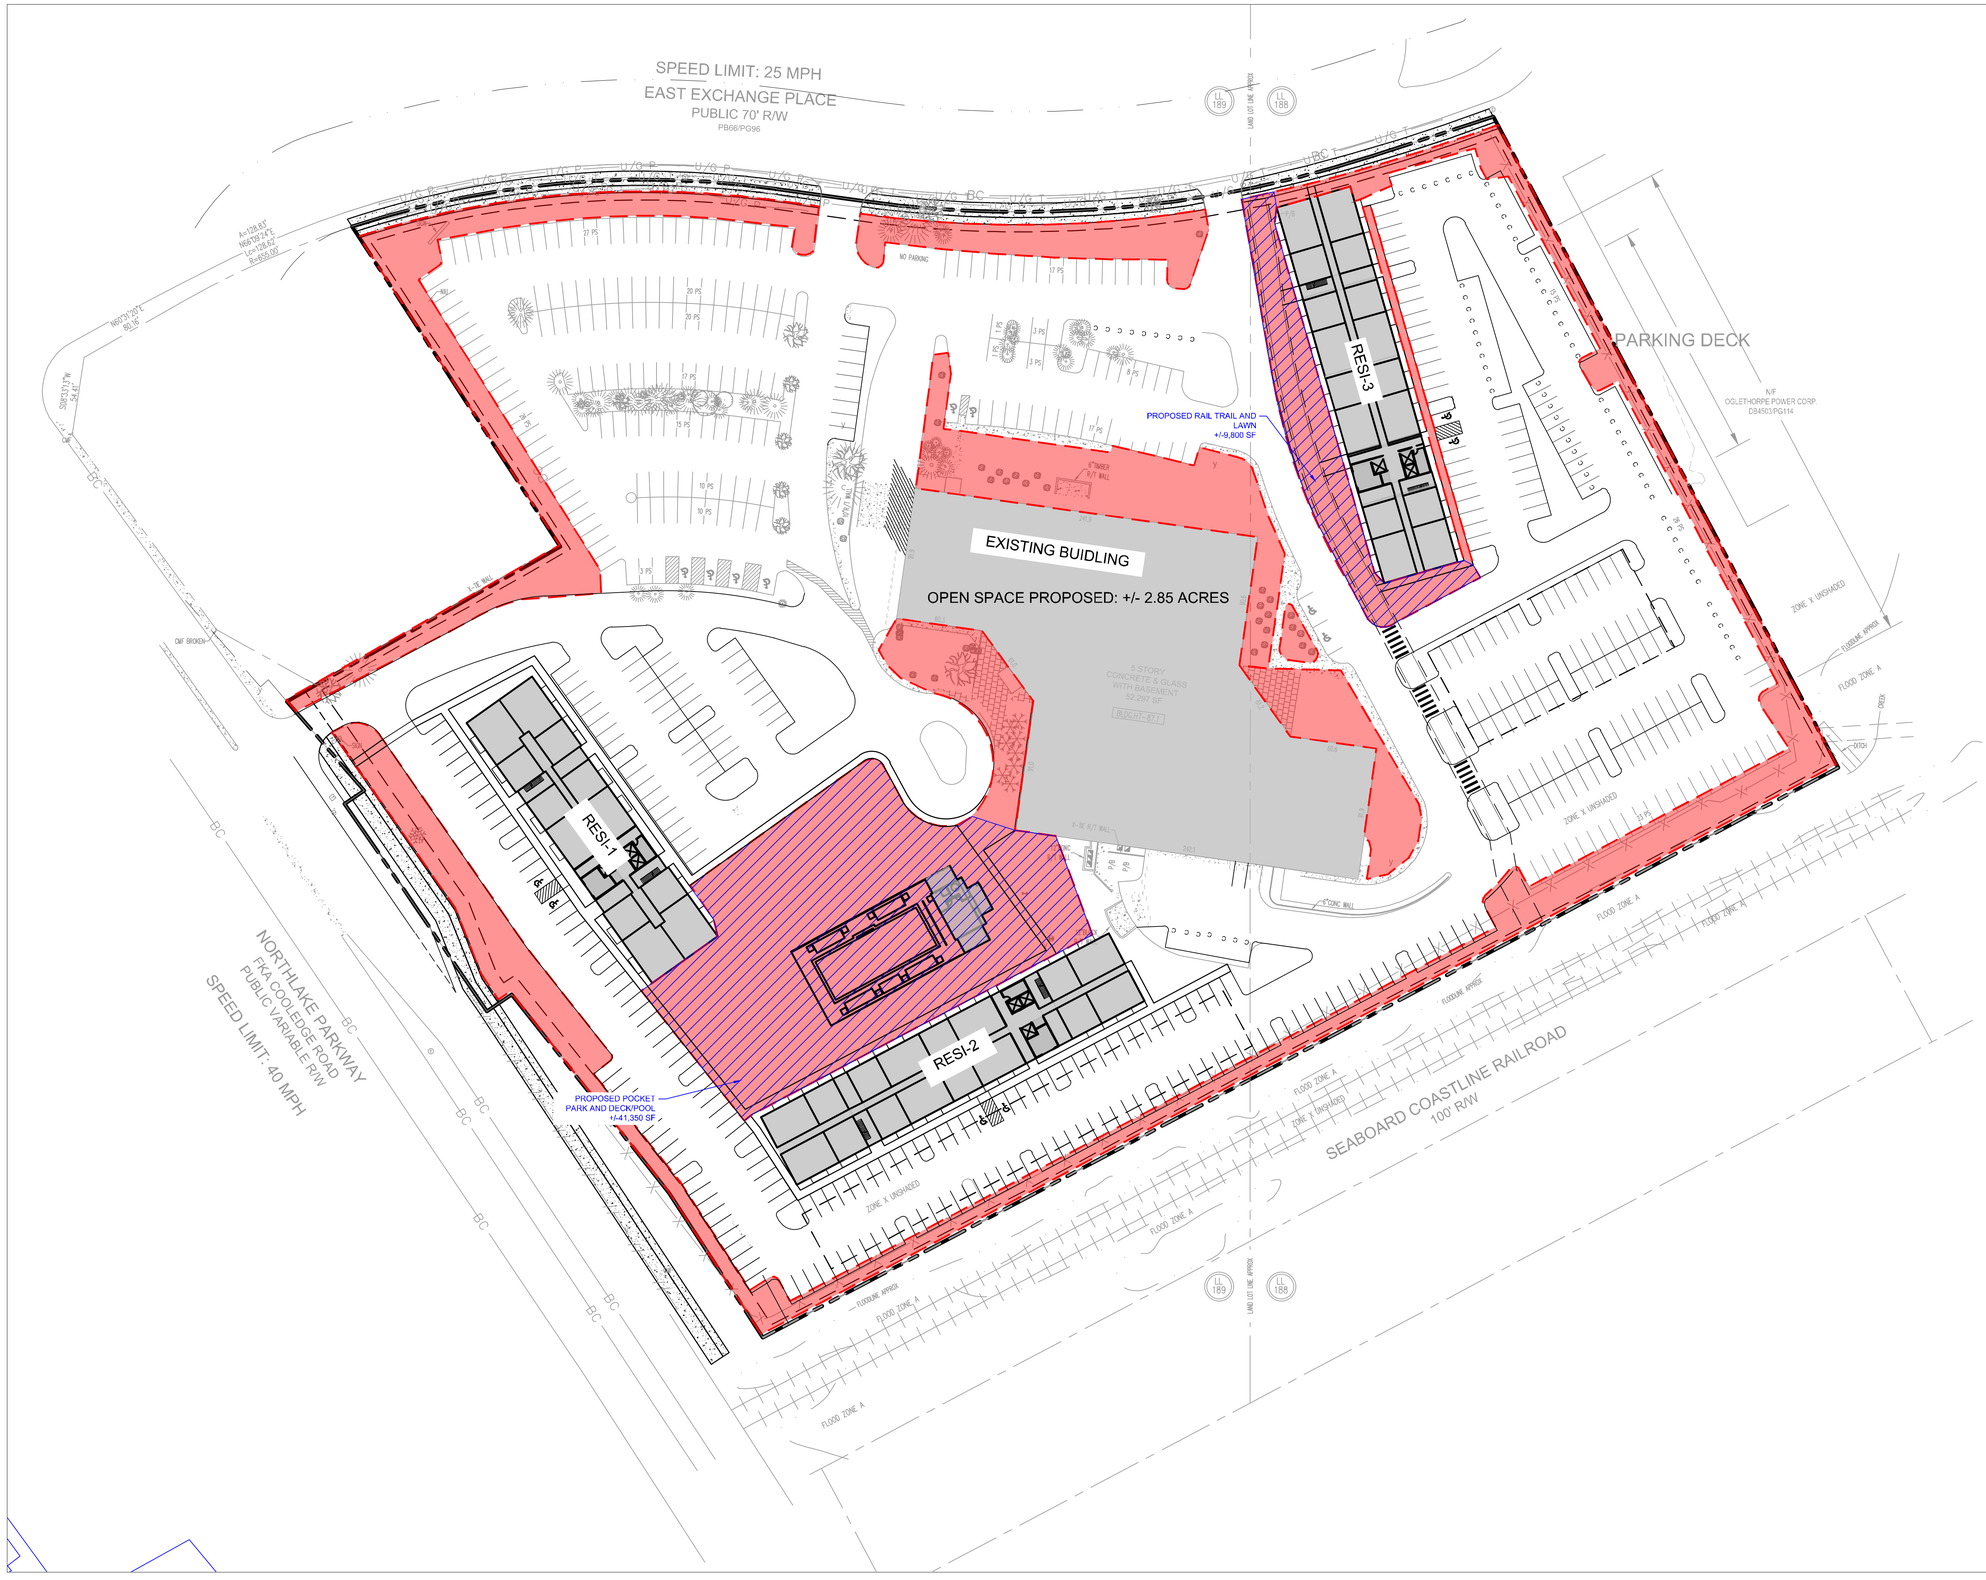

LEGEND:

OPEN SPACE:

OUTDOOR SPACE:

DEVELOPMENT SUMMARY:

SITE SUMMARY:

CURRENT ZONING:	NL-2	
PROPOSED ZONING:	NL-2	
SITE AREA:	13.00	ACRES
OPEN SPACE:	2.85	ACRES (21.9%)
OUTDOOR SPACE:	1.10	ACRES (8.4%)

RECEIVED
CITY OF TUCKER
05/04/2022
PLANNING & ZONING
DEPARTMENT
SLUP-22-0001, CV-22-0001, CV-22-0002,
CV-22-0003, CV-22-0004

Kimley»Horn

AHS TUCKER

OPEN SPACE PLAN

May 3, 2022

0 25 50 100 150

NORTH